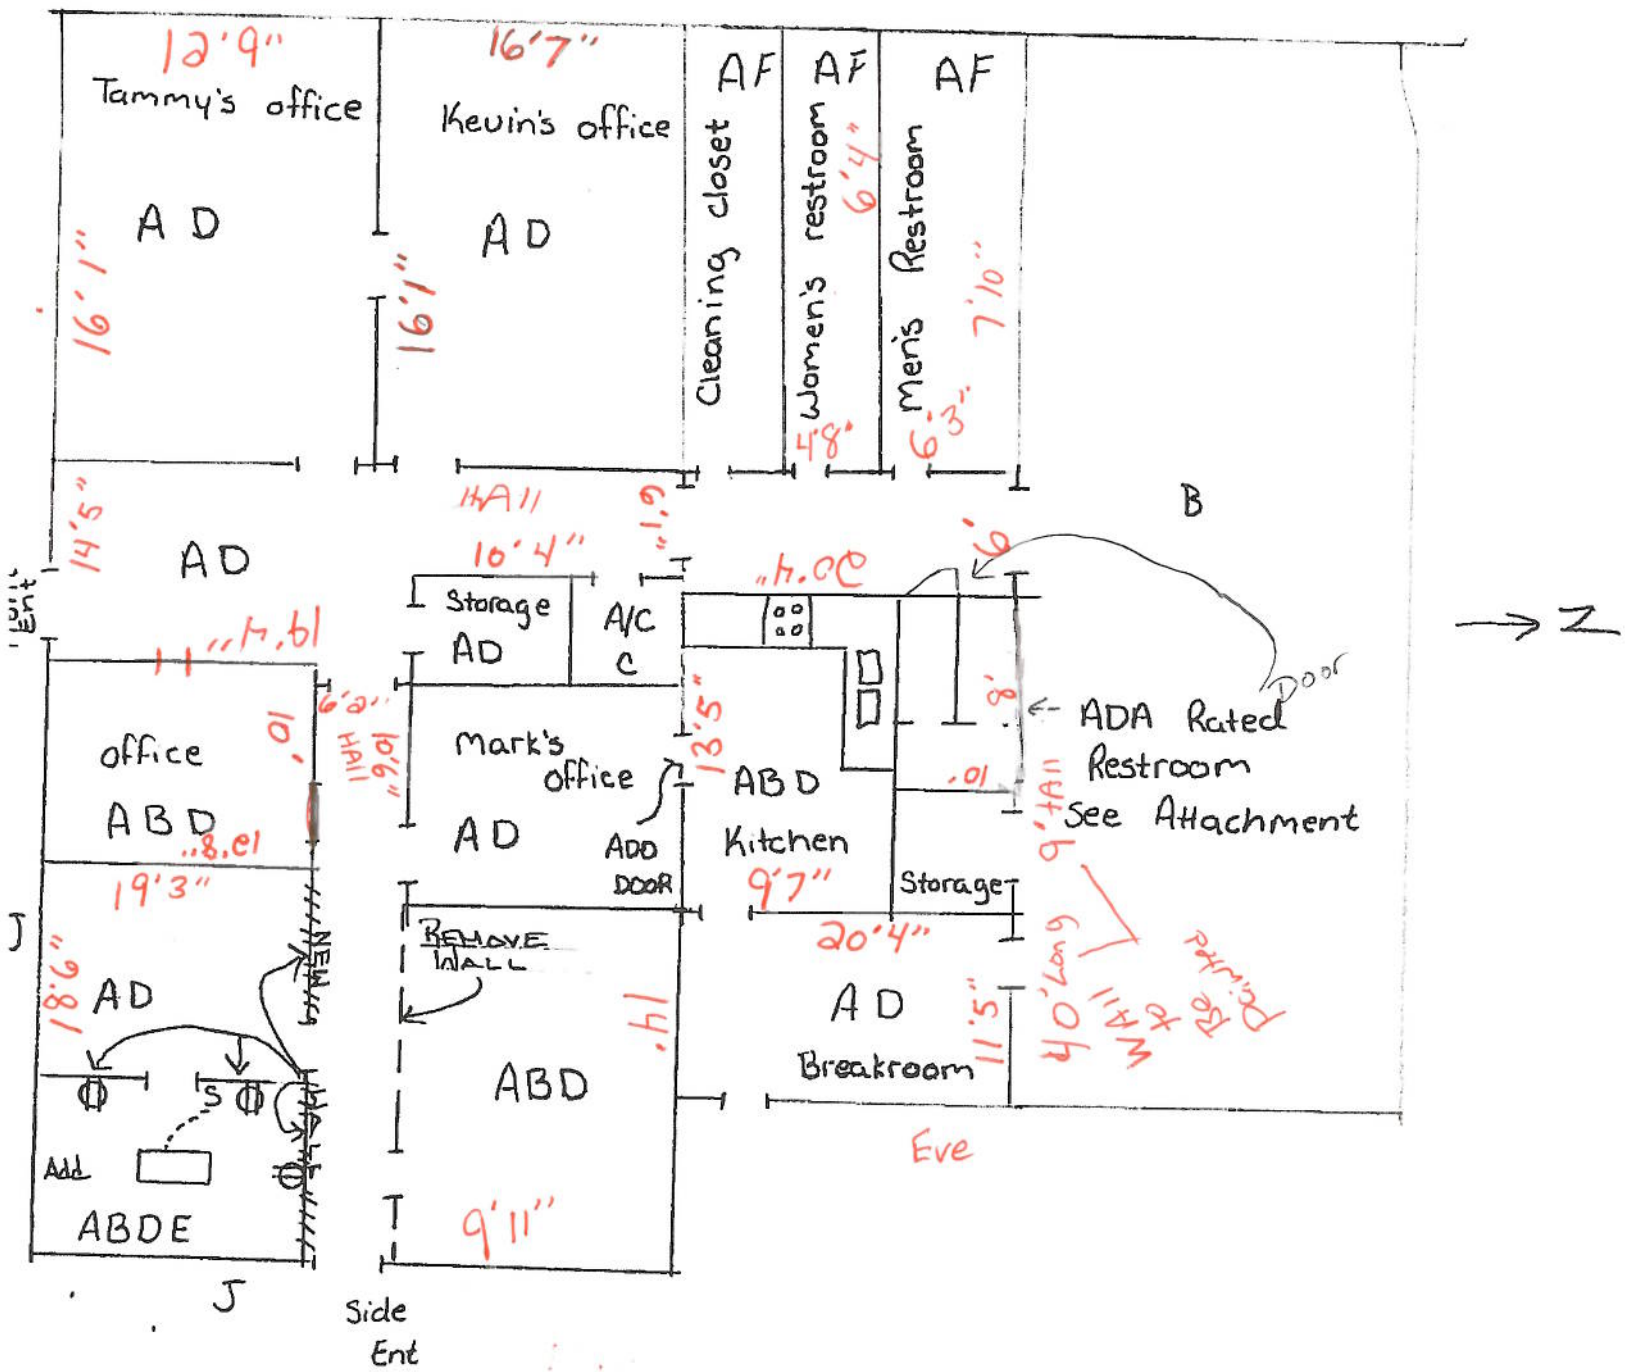

12'9"
Tammy's office
AD
16'1"
16'7"
Kevin's office
AD
16'1"
AF
Cleaning closet
AF
Women's restroom
6'4"
4'8"
AF
Men's Restroom
7'10"
6'3"
B
14'5"
AD
Hall
10'4"
Storage
AD
A/C
C
Door
ADA Rated
Restroom
See Attachment
office
ABD
19'3"
Mark's
office
AD
ADD
DOOR
13'5"
ABD
Kitchen
9'7"
Storage
20'4"
AD
Breakroom
11'5"
40' Long
Wall
to
Be
Painted
Remove
Wall
ABD
9'11"
Eve
18'6"
AD
Add
ABDE
J
Side
Ent
Z

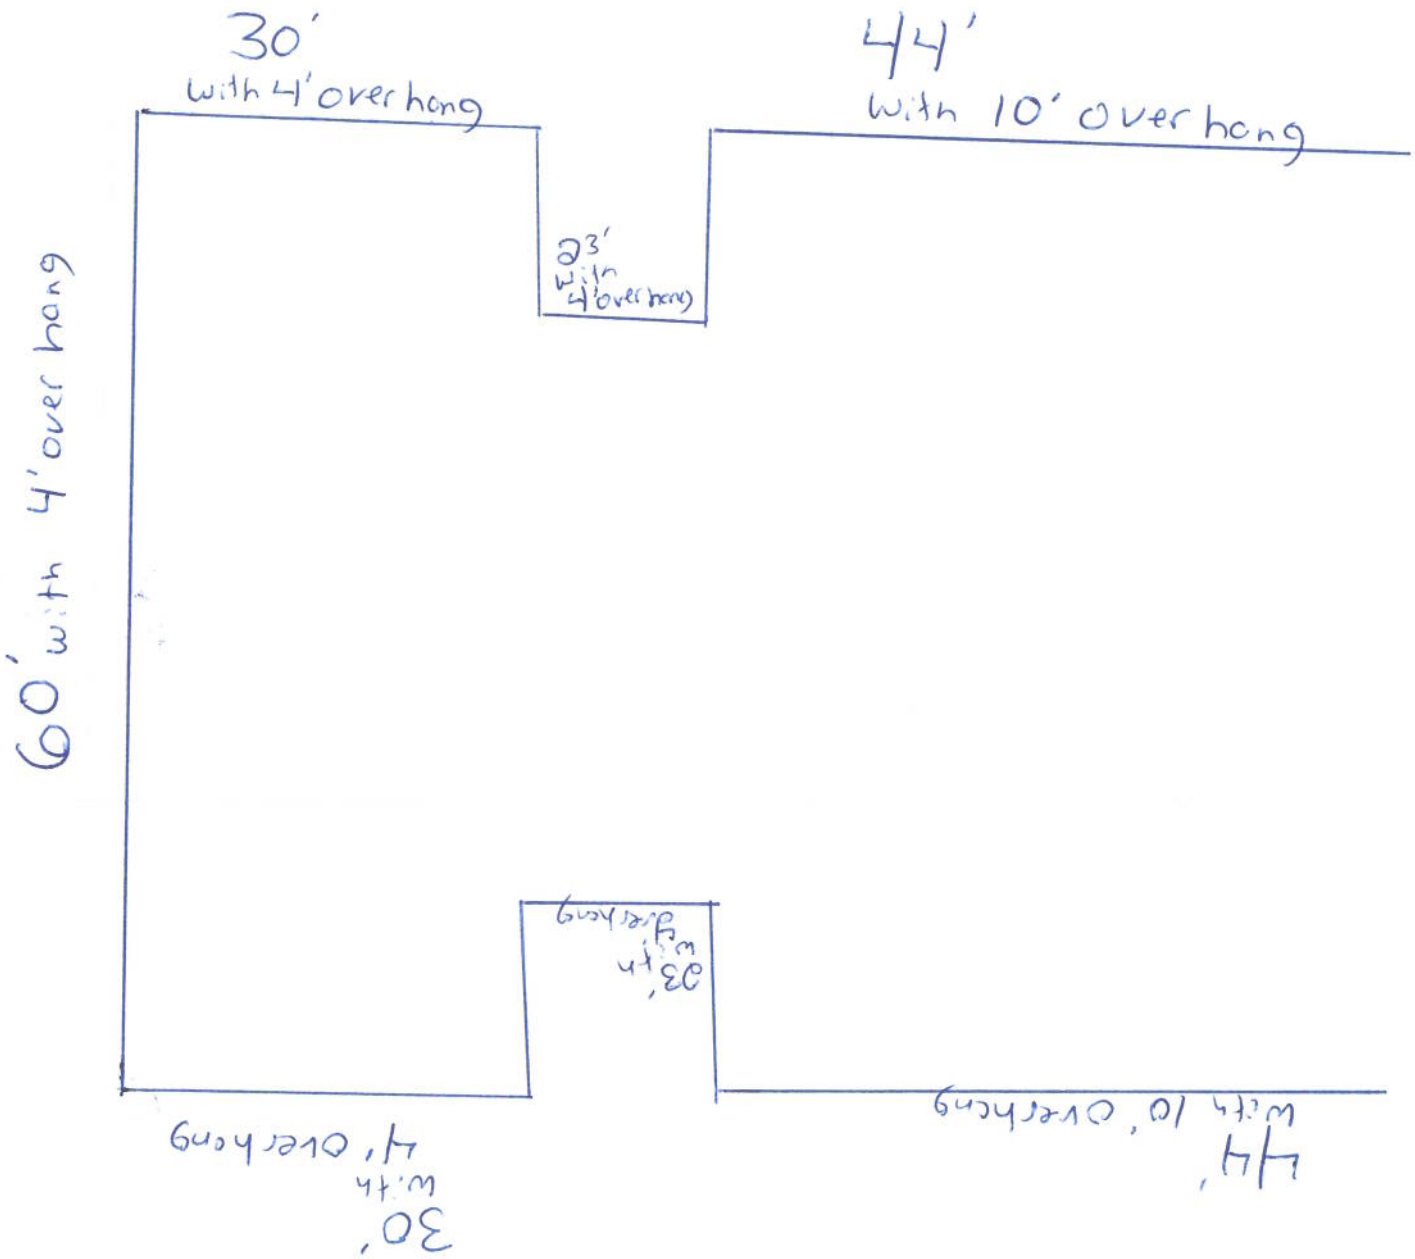

Measurments for Eves